



Avenel Township Signage Proposal

Presented by Challis Design 20/12/2023
for About Architecture on behalf of Strathbogie Shire Council

challisdesign

Strathbogie
SHIRE COUNCIL



- 1 Main arrival Mitchell Street
- 2 Main arrival Henry Street
- 3 Main arrival Bank Street
- 4 Secondary wayfinding Single-sided
- 5 Secondary wayfinding Single-sided
- 6 Secondary wayfinding Double-sided



0 200
metres



PLAN VIEW







SIDE ELEVATION


FRONT ELEVATION

SIDE ELEVATION






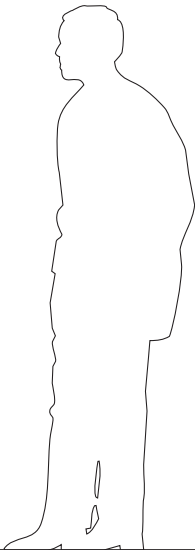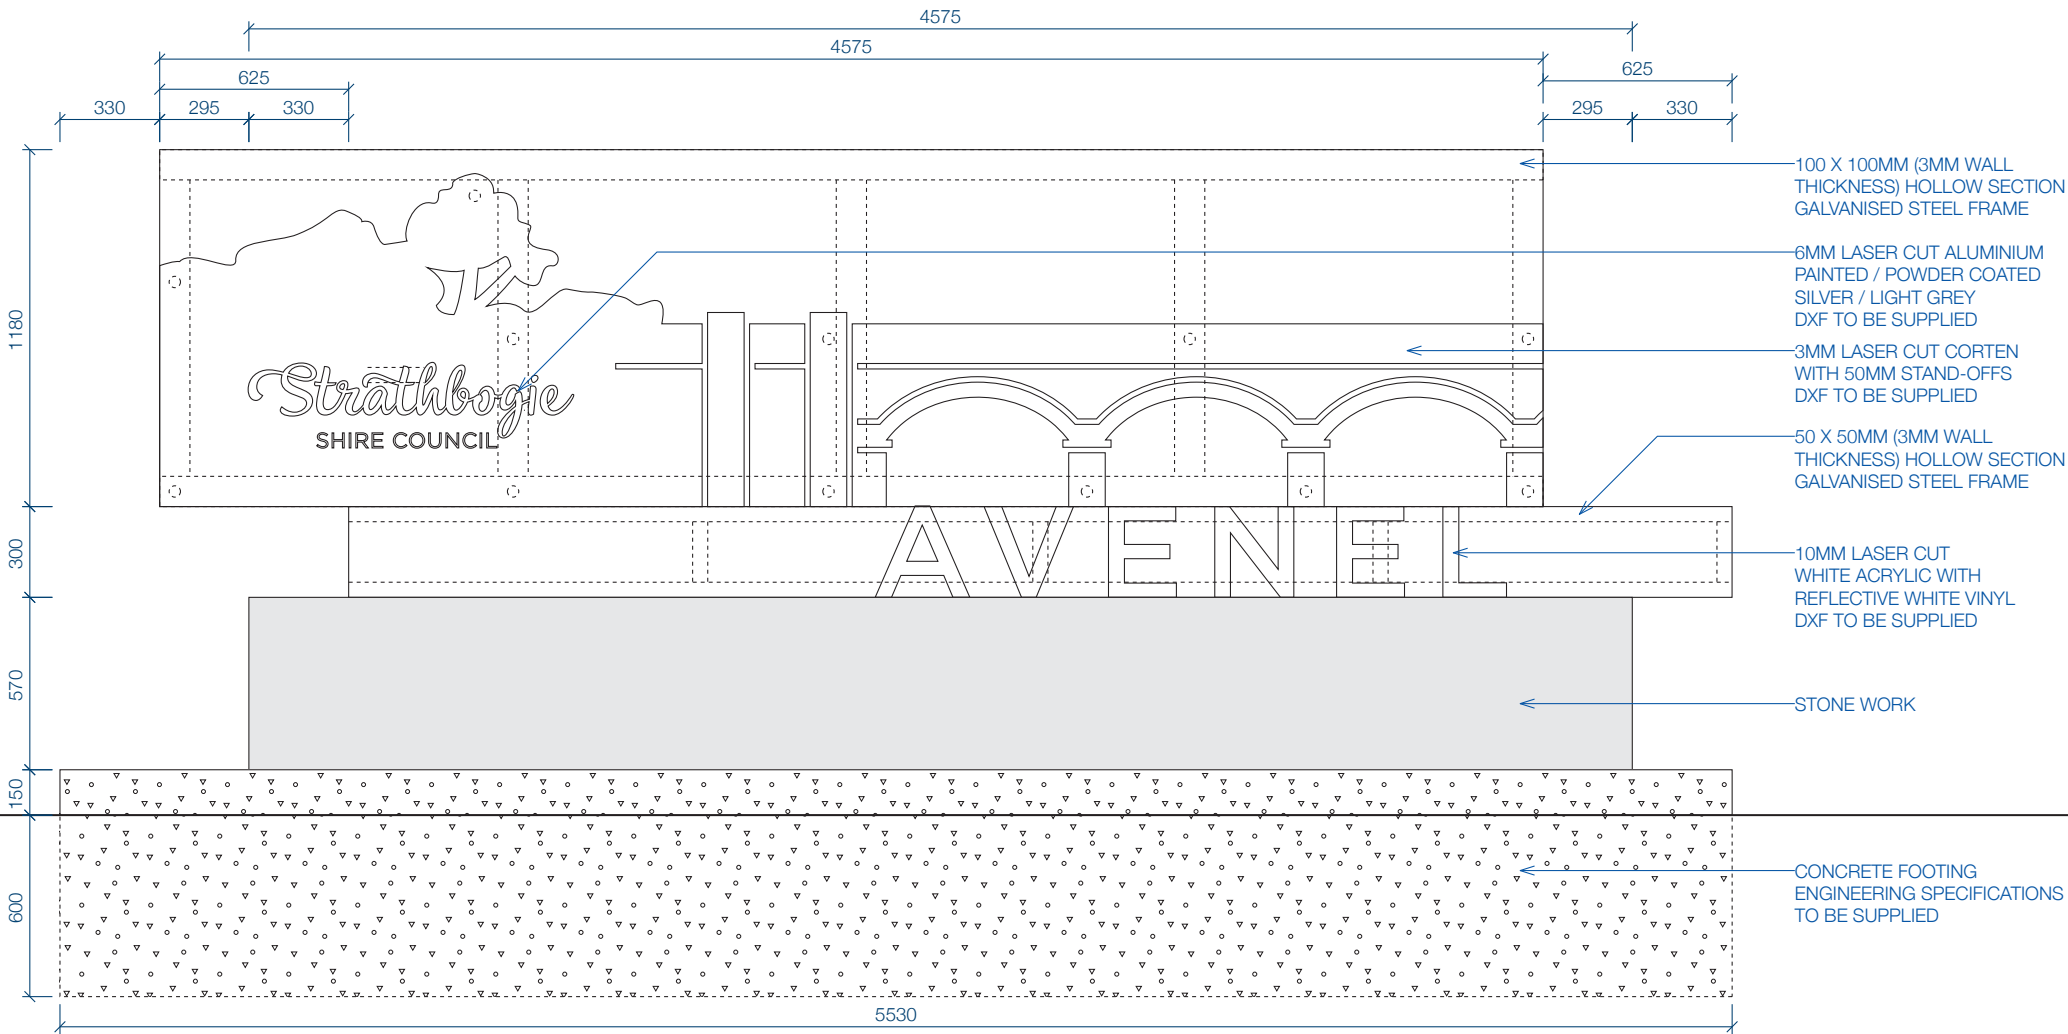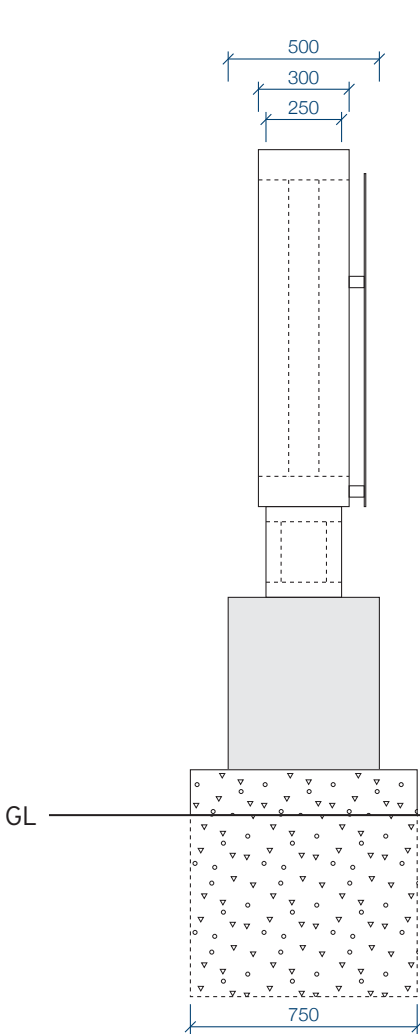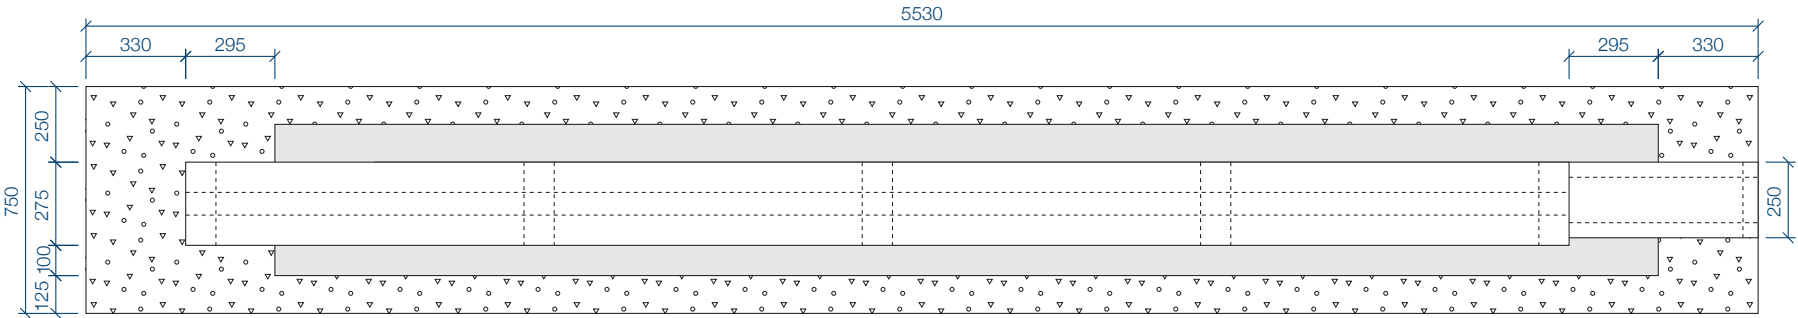

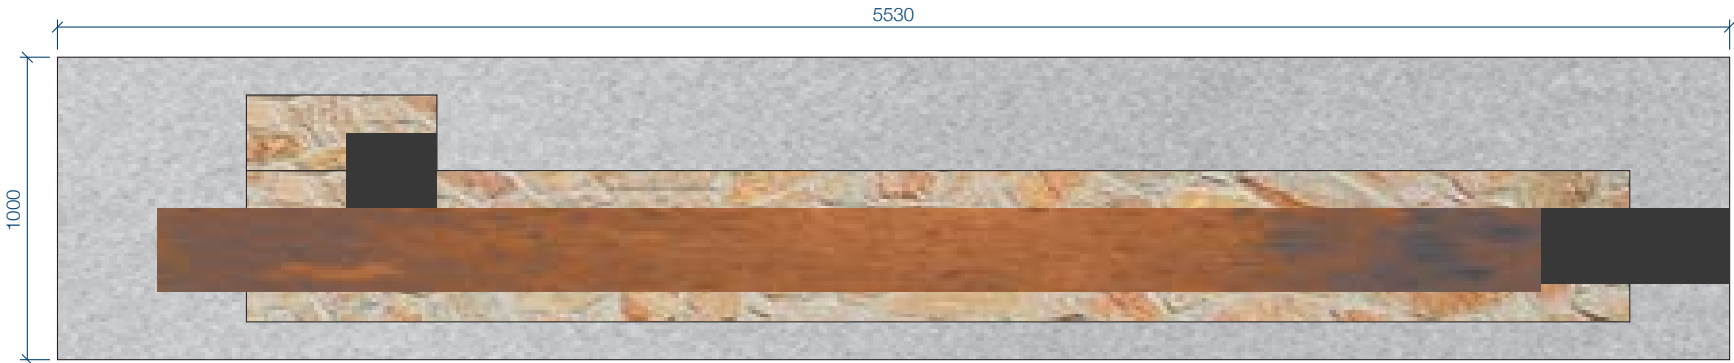

PLAN VIEW




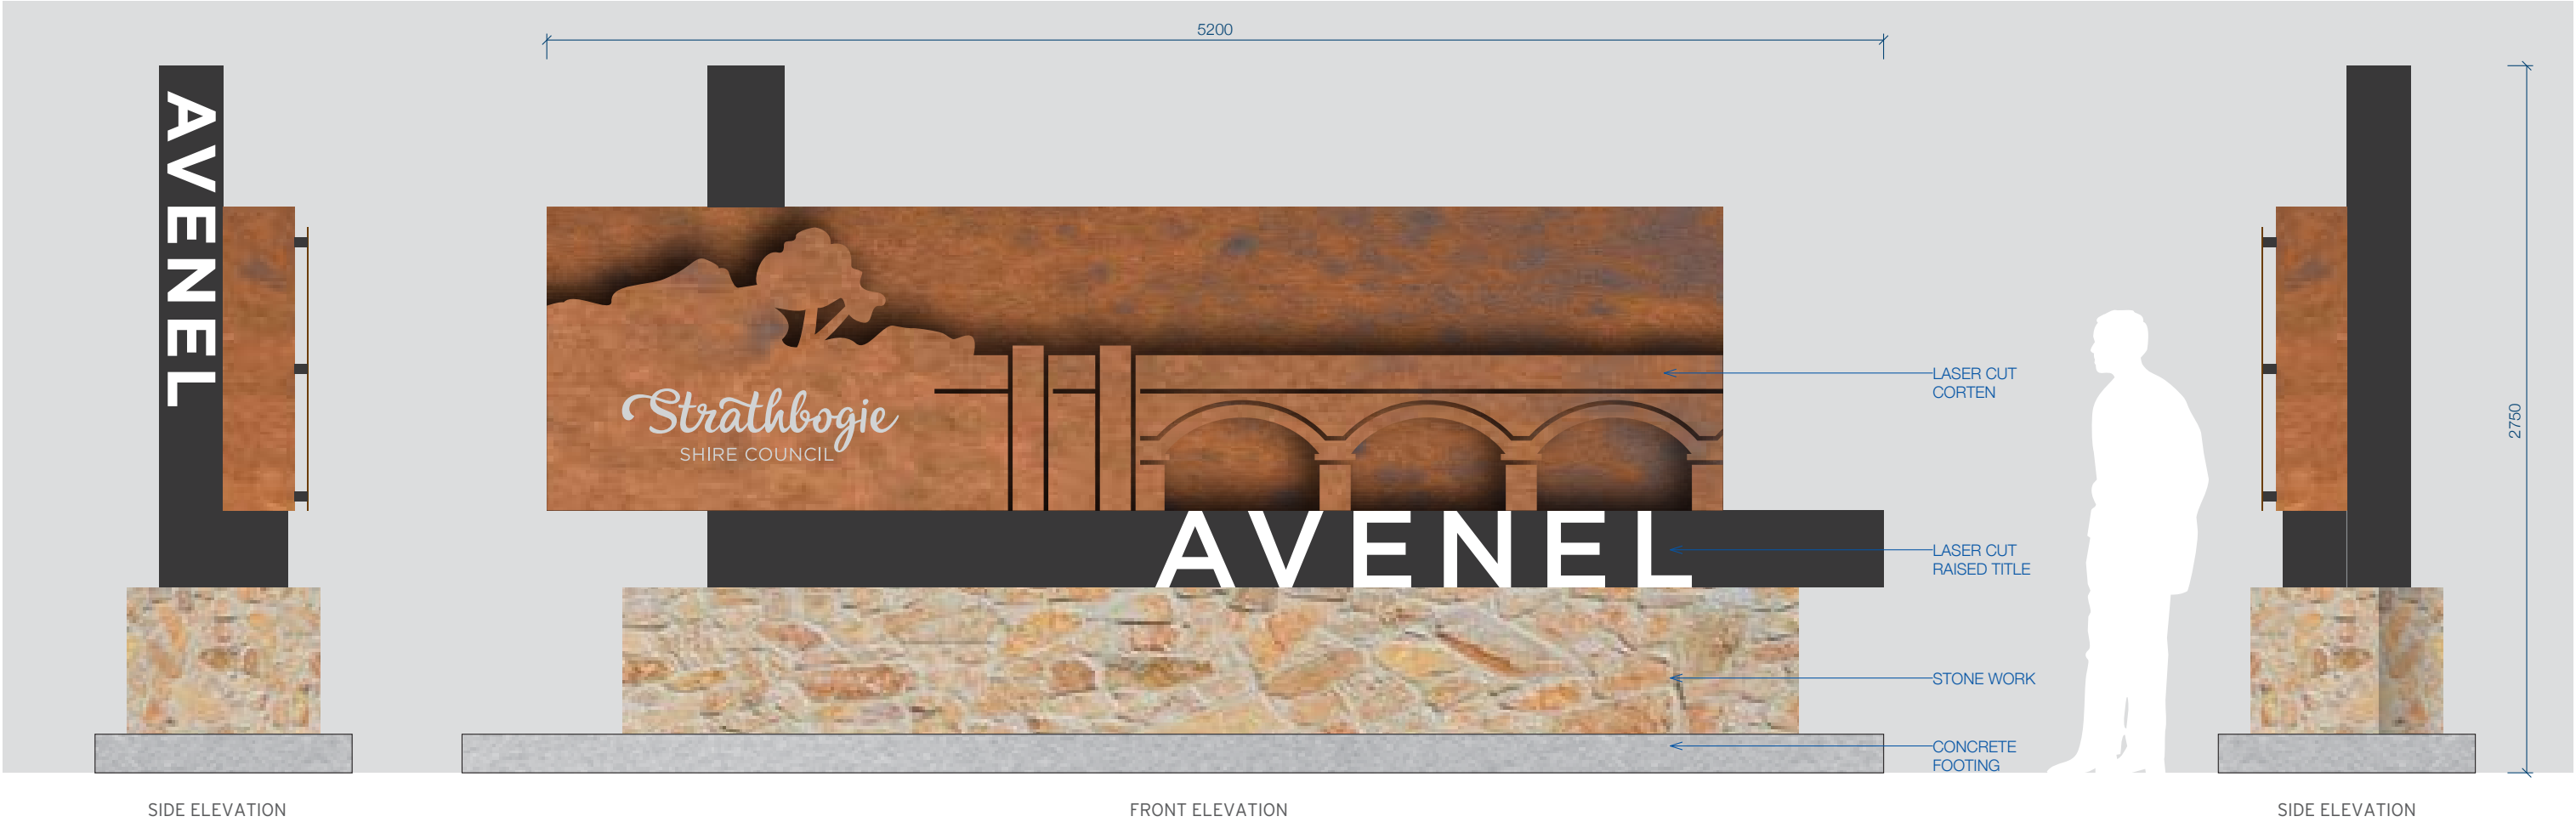


SIDE ELEVATION

FRONT ELEVATION


SIDE ELEVATION





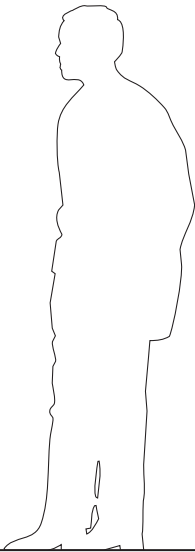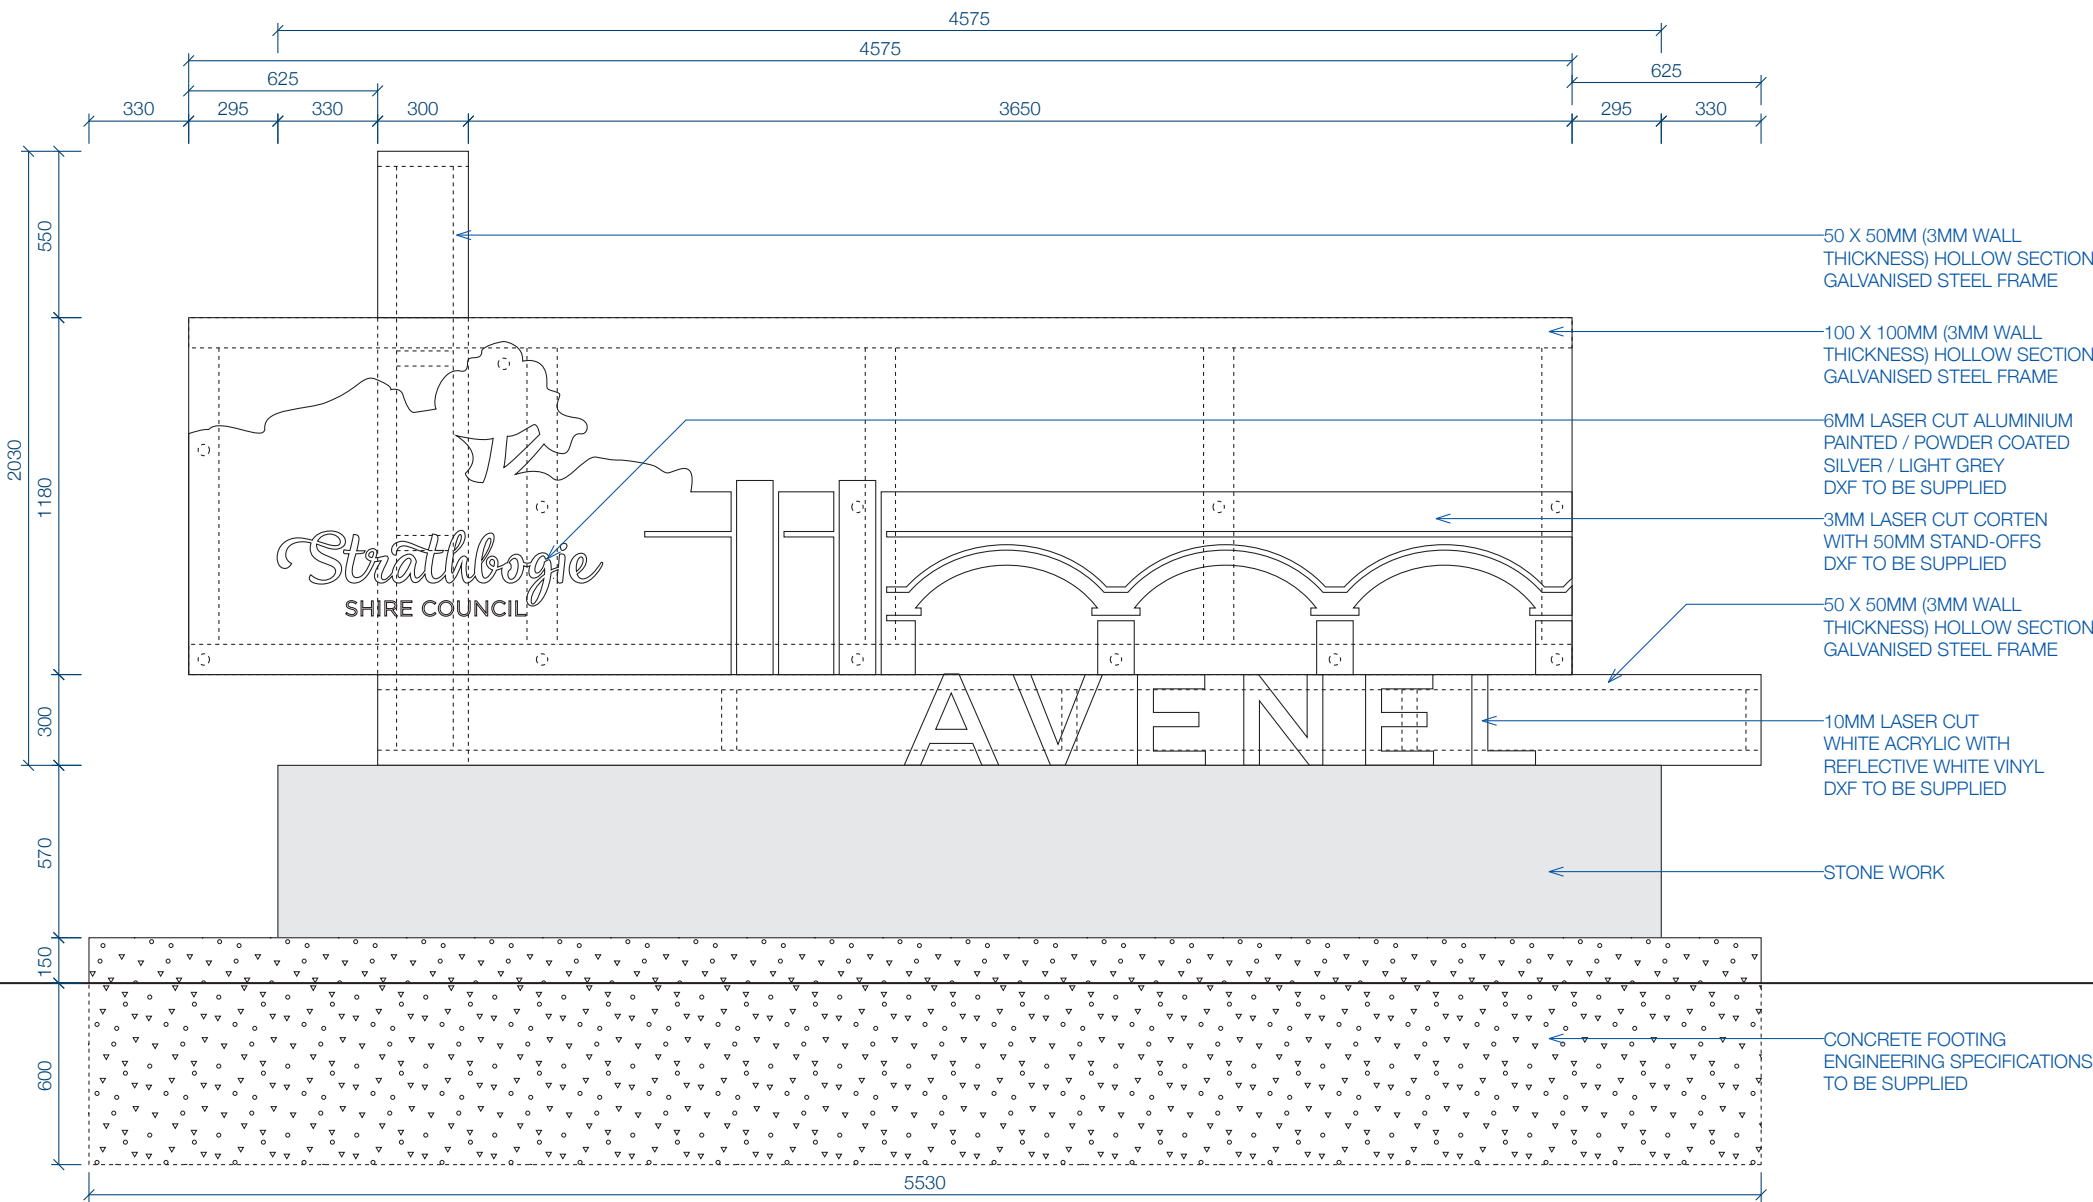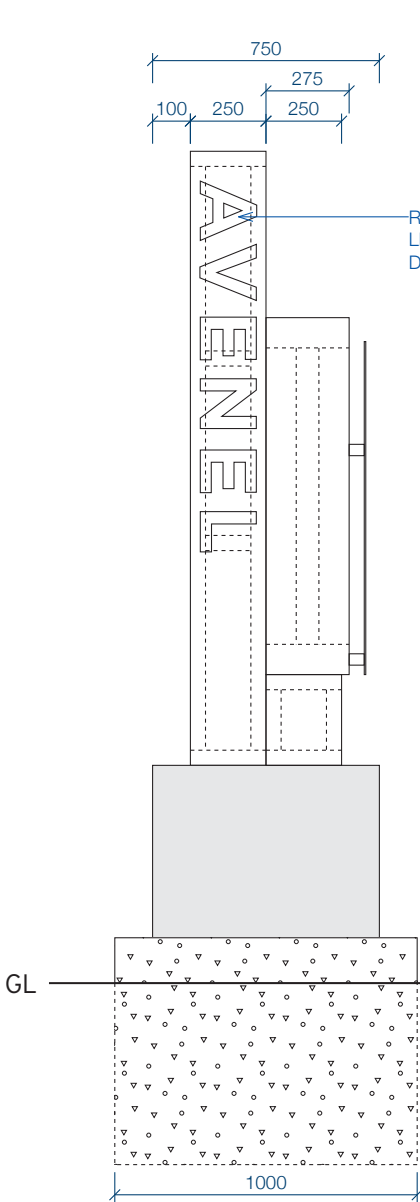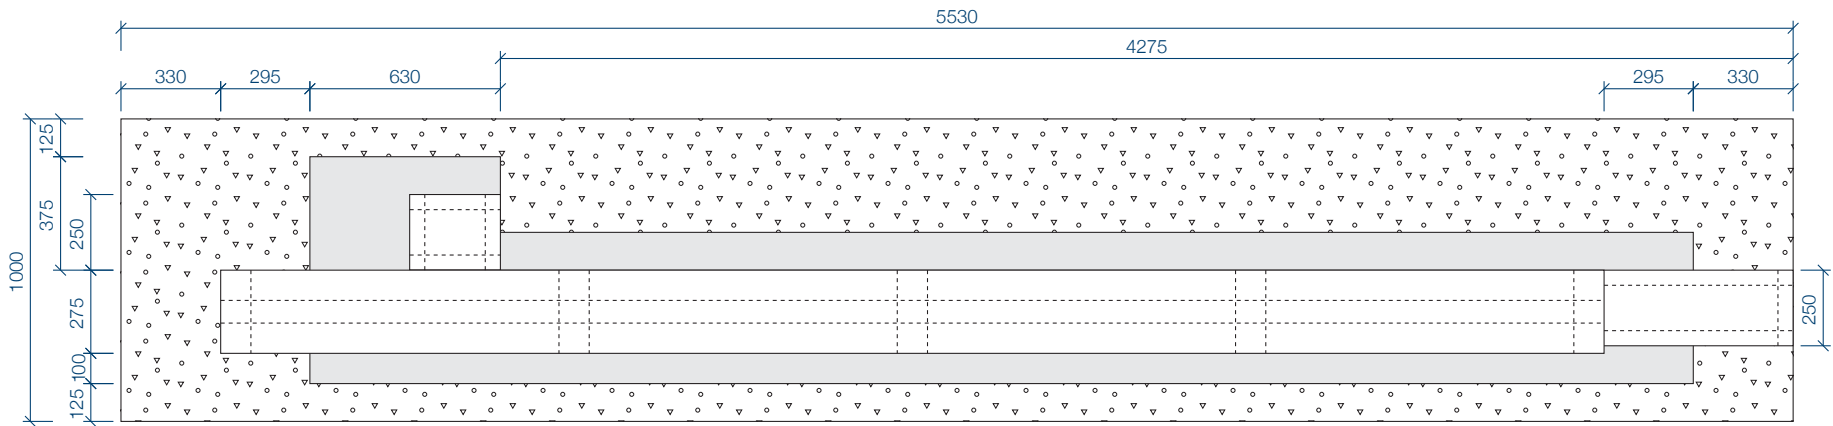



PLAN VIEW

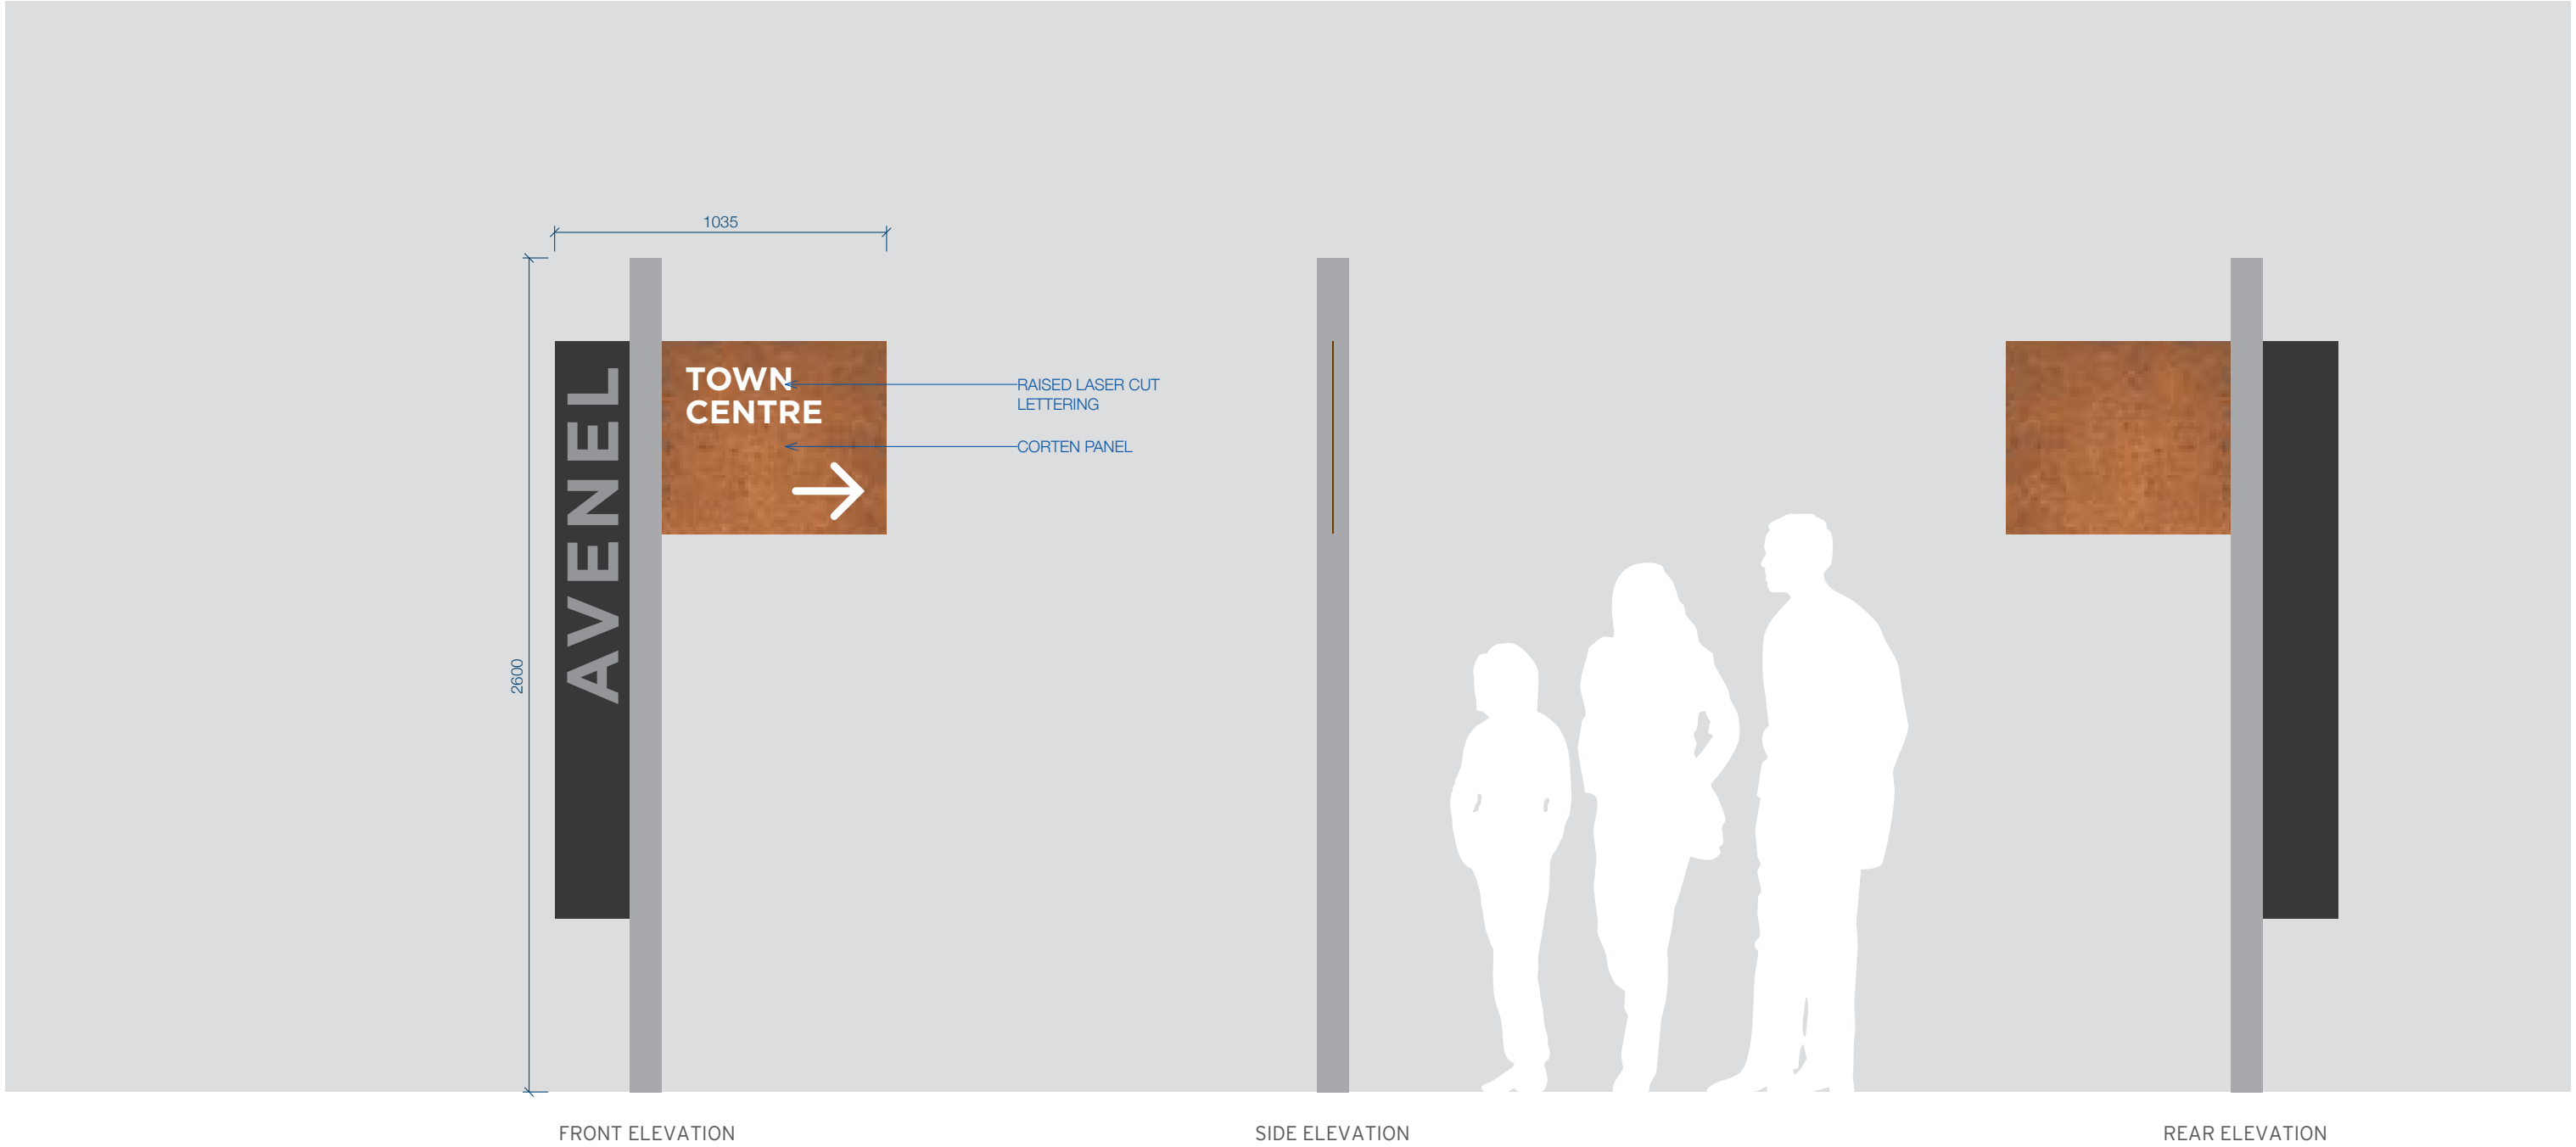

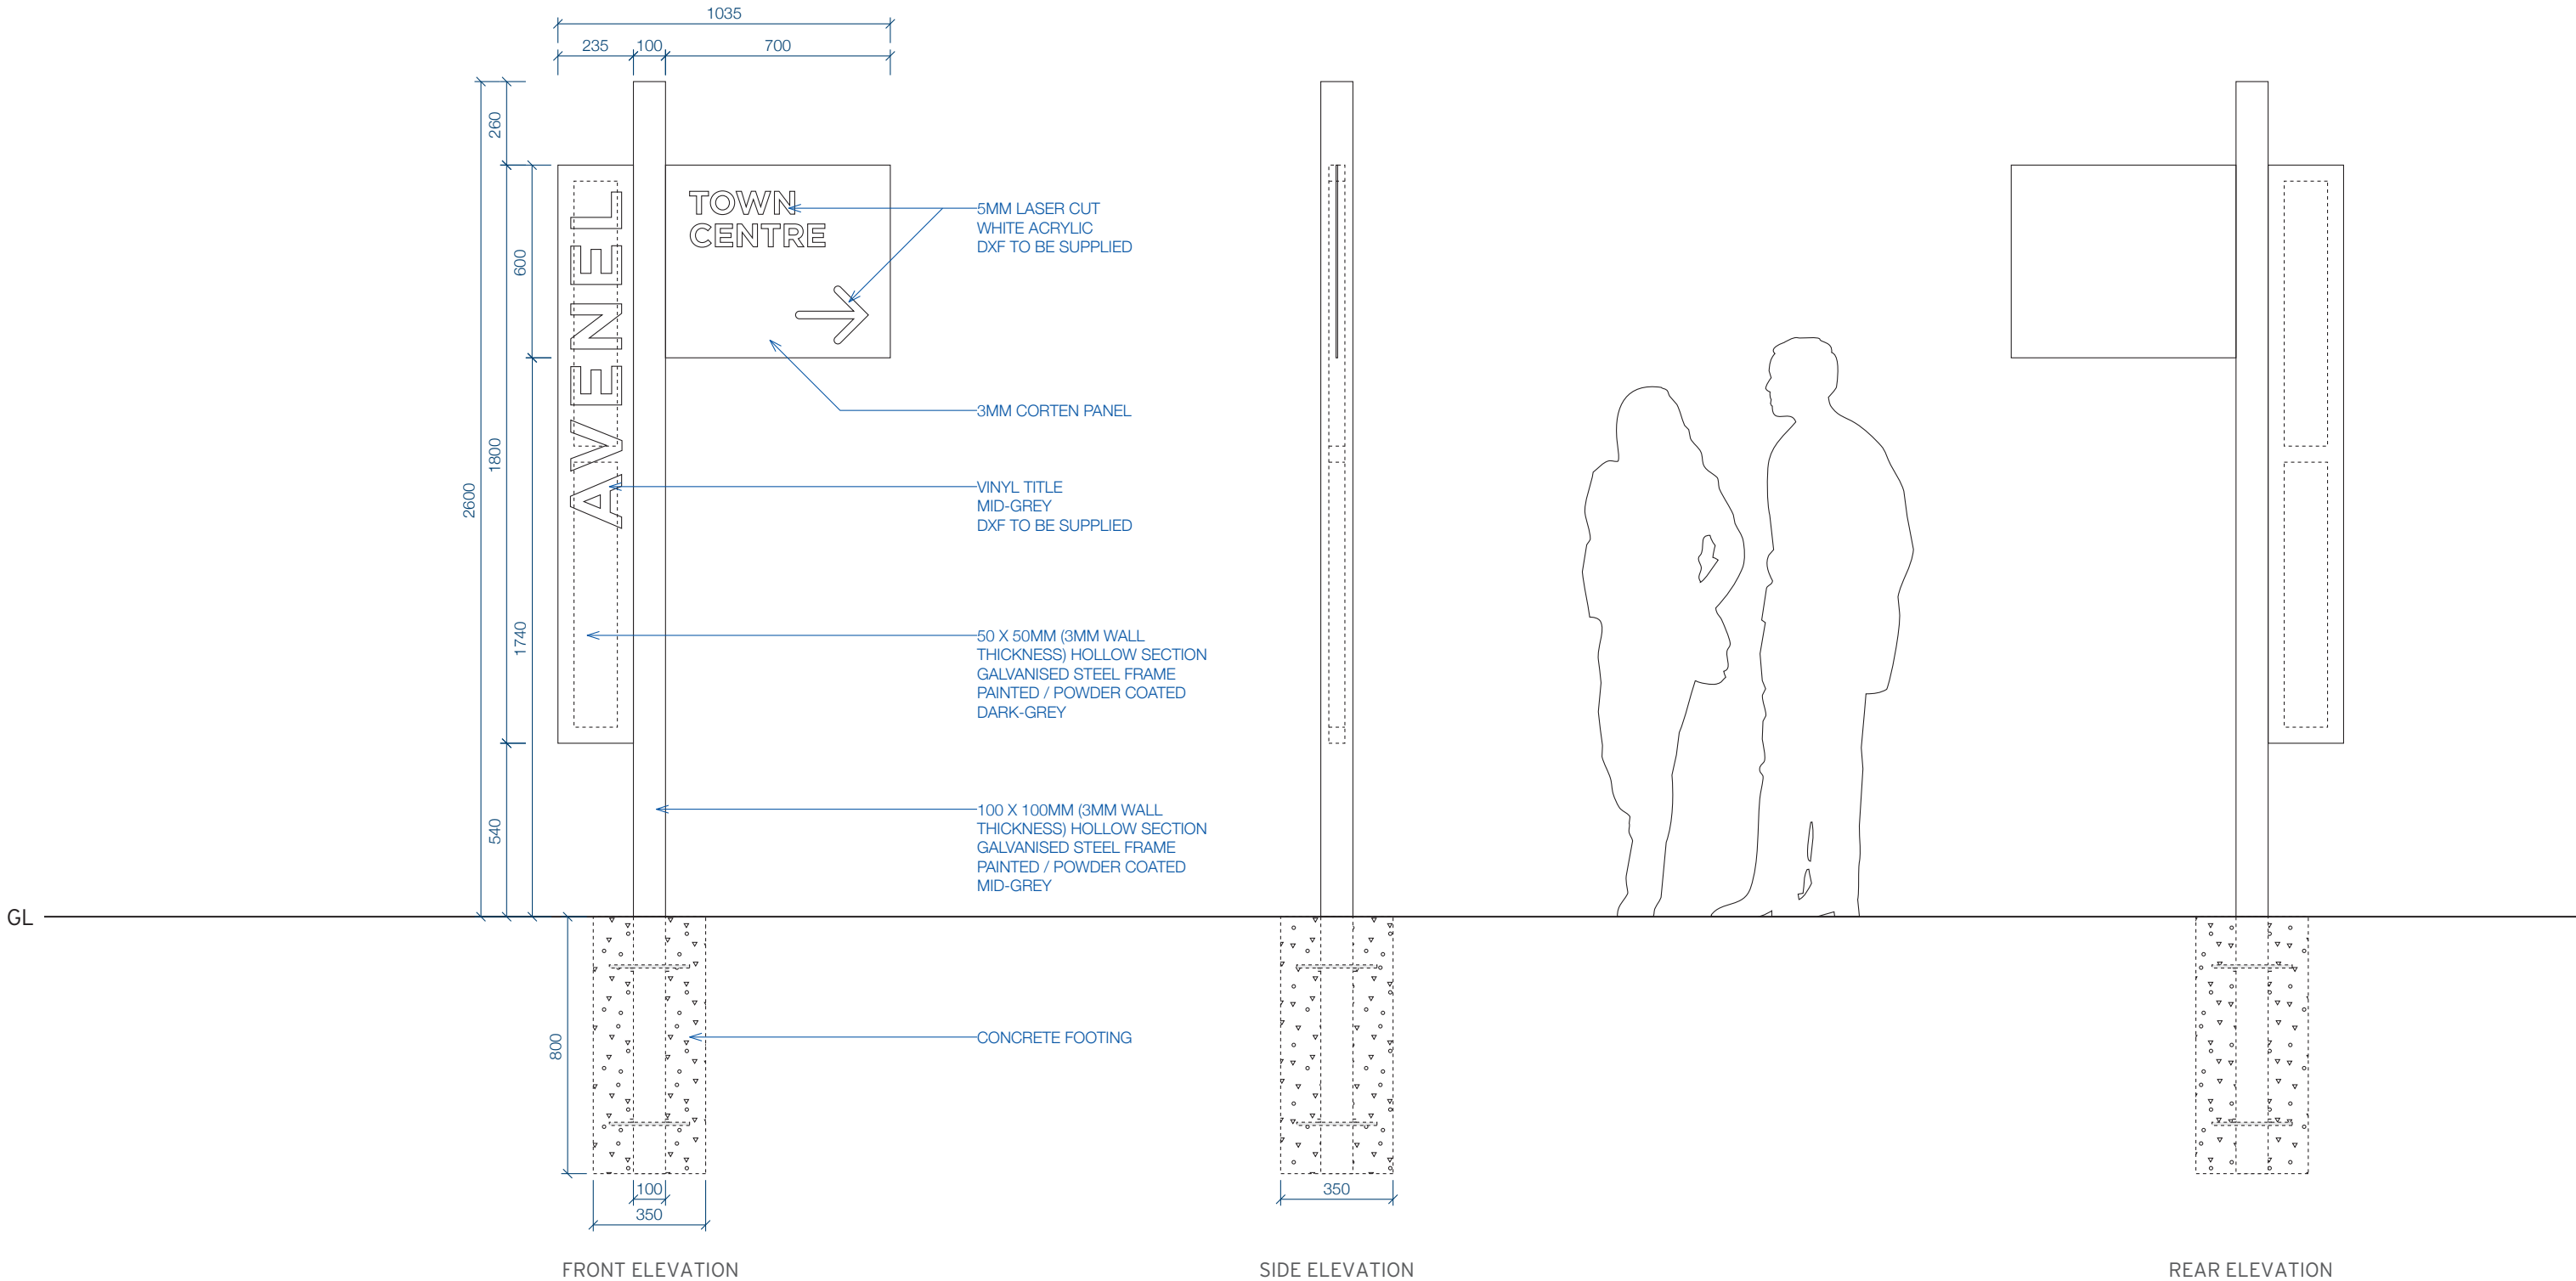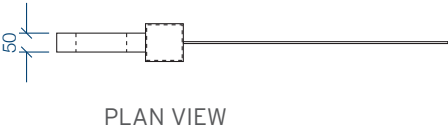



PLAN VIEW

1 of

